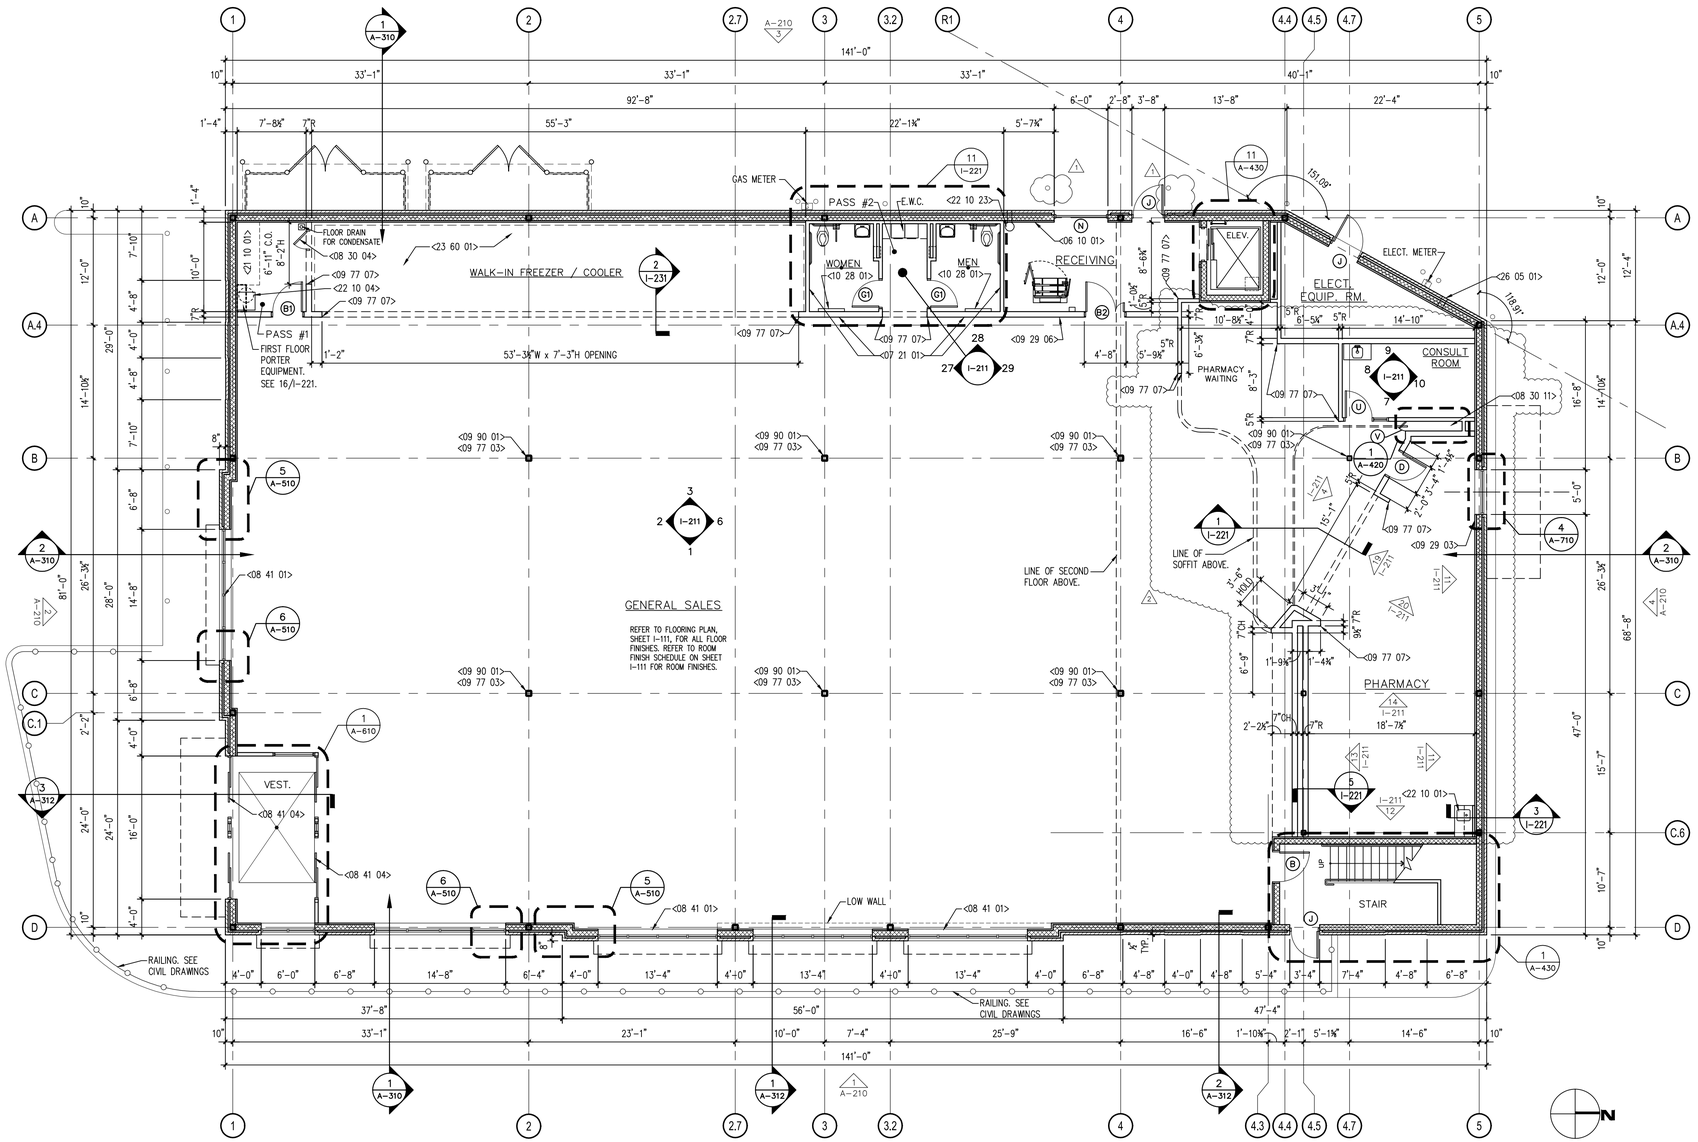

1 FLOOR PLAN – FIRST FLOOR
1/8"=1'-0"

* A.D.A DOOR CLEARANCES

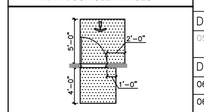

*ACCESSIBLITY REQUIREMENTS MAY VARY WITH LOCAL JURISDICTIONS & APPROACH TO DOOR SWING

REFERENCED KEYED NOTES

DIVISION 05 – METAL –	
05 10 02	LADDER WITH FRP ON WALL. LADDER TO HAVE CLEAR PATH TO ROOF. COORDINATE W/ ROOF FRAMING.
DIVISION 06 – WOOD, PLASTICS, AND COMPOSITES –	
06 10 01	1/4" THICK X 4'-0" HIGH MASONITE WAINSCOT WITH J-BEAD TOP.
06 10 02	PLASTIC LAMINATE COUNTER AND CABINETS. CONTRACTOR TO PURCHASE FROM EITHER CREATIVE CABINETS SYSTEMS, INC. OR PREMIER EUROCASE. SEE SPECIFICATIONS FOR TERRITORY LIST. SEE SHEET D-111 FOR LENGTH. SUPPORT COUNTER ON CABINETS BELOW AND WITH CLEATS ALONG WALL. LEAVE 2'-10" CLEAR FOR REFRIGERATOR.
DIVISION 07 – THERMAL AND MOISTURE PROTECTION –	
07 21 01	ISOLATE TOILET ROOMS WITH SOUND ATTENUATION BLANKETS, FULL LENGTH, HEIGHT, AND DEPTH OF WALL (INTERIOR WALLS ONLY).
DIVISION 08 – OPENINGS –	
08 30 04	24" X 36" ACCESS PANEL. SILL AT 10'-0" A.F.F. FOR ACCESS ABOVE COOLER.
08 30 11	ROLLING SECURITY GRILLE. SEE SHEET D-111.
08 41 01	STOREFRONT. SEE INTERIOR AND EXTERIOR ELEVATIONS.
08 41 04	AUTOMATIC SLIDING DOOR ENTRANCE (AS SHOWN) OR AUTOMATIC SWING-OPEN DOOR ENTRANCE (WHEN REQUIRED PER WALGREENS PROJECT FIXTURE PLAN).
DIVISION 09 – FINISHES –	
09 29 03	WALL CHASE IN FURRING FOR WIRING. SEE DRIVE THRU DETAILS.
09 29 06	LEAVE OUT PORTION OF GWB IN 7'-0"W. X 7'-3"H. HEADERED OPENING (OPPOSITE RECEIVING DOOR AND 4'-0" MIN. FROM ANY OPENING) FOR PALLET DELIVERY OF FIXTURES. INFILL WALL AFTER DELIVERY.
09 77 03	STAINLESS STEEL COLUMN WRAP, 4'-0" H. PROVIDE ON ALL SALES AREA COLUMNS (SEAMS TOWARDS GONDOLAS).
09 77 07	3-1/2" X 3-1/2" X 48" HIGH PREFABRICATED CORNER GUARD FOR OUTSIDE CORNERS WITHOUT WAINSCOT SYSTEM CORNER GUARD – STAINLESS STEEL WITH ROUNDED CORNERS.
09 90 01	SAND STEEL COLUMNS EXPOSED IN SALES AREA TO REMOVE BLEMISHES IN FACTORY APPLIED PRIMER. REPRIME AND PAINT. COLUMNS SHALL BE SMOOTH AND UNIFORM FOLLOWING FINAL PAINTING.
DIVISION 10 – SPECIALTIES –	
10 28 01	BABY CHANGING STATION. SEE TOILET DETAILS.
DIVISION 21 – FIRE SUPPRESSION –	
21 10 01	FIRE RISER, REFER TO D-111 FOR EXACT LOCATION AND F-510 FOR REQUIREMENTS.
DIVISION 22 – PLUMBING –	
22 10 01	SK-1, PHARMACY SINK AND CABINET FURNISHED BY WALGREENS.
22 10 04	GWH-1, WATER HEATER ON PLATFORM @ 7'-11" A.F.F.
22 10 23	INTERIOR ROOF DRAIN LEADER WITH THRU WALL CLEAN OUT (WHEN USED). LOCATE IN STOCK ROOM AND COORDINATE WITH FIXTURE PLAN D-111.
22 10 27	STAINLESS STEEL SINK.
DIVISION 23 – HVAC – REFRIGERATION –	
23 60 01	WALK-IN COOLER/FREEZER FURNISHED BY WALGREENS. ALL "ROUGH-IN" BY GENERAL CONTRACTOR. SEE MECHANICAL DRAWINGS FOR LOCATION.
DIVISION 26 – ELECTRICAL –	
26 05 01	SLEEVE THROUGH WALL FOR ELECTRICAL (WHERE APPLICABLE). SEE DETAIL C/A-510.

NOTE: KEYED NOTES NOT USED WITHIN THIS PROJECT SHOWN WITH SHADED TEXT, TYP.

PARTITION SCHEDULE, LEGEND, & CEILING DATA

ABBREVIATIONS:

GWB: GYPSUM WALL BOARD
C: TO A MINIMUM OF 3" ABOVE CEILING
R: TO ROOF DECK (OR FLOOR ABOVE)
WR: WATER RESISTANT (ALL PLUMBING WALLS)
CH: CHASE WALL

7"CH	6"X 14 GA. MTL. STUDS, 16" O.C. TO ROOF DECK (SECURED TO ROOF FRAMING) WITH 5/8" GWB ON EXTERIOR SIDE TO ROOF DECK.
7"R	6"X 20 GA. MTL. STUDS, 24" O.C. TO ROOF DECK (SECURED TO ROOF FRAMING) WITH 5/8" FIRECODE GWB EACH SIDE UP TO ROOF DECK, (MINIMUM 1 HOUR AS REQUIRED BY CODE).
5"CH	3-5/8"X 14 GA. MTL. STUDS, 16" O.C. TO ROOF DECK (SECURED TO ROOF FRAMING) WITH 5/8" GWB ON INTERIOR SIDE TO ROOF DECK.
5"R	3-5/8"X 14 GA. MTL. STUDS, 24" O.C. TO ROOF DECK (SECURED TO ROOF FRAMING) WITH 5/8" GWB ON EACH SIDE TO ROOF DECK.
5"RR	3-5/8"X 14 GA. MTL. STUDS, 16" O.C. TO ROOF DECK (SECURED TO ROOF FRAMING) WITH 5/8" FIRECODE GWB EACH SIDE UP TO ROOF DECK, (MINIMUM 1 HOUR AS REQUIRED BY CODE).
1'-0"C	TWO ROWS 3-5/8"X 20 GA. MTL. STUDS, 24" O.C. WITH ALTERNATE STUDS SECURED TO ROOF FRAMING AND OTHERS TO STOP AT CEILING. PROVIDE 5/8" WR GWB BOTH SIDES UP TO CEILING ONLY.

BL Companies
ARCHITECTURE
ENGINEERING
ENVIRONMENTAL
LAND SURVEYING

355 Research Parkway
Meriden, CT 06450
(203) 630-1406
(203) 630-2615 Fax

CONSULTANT PROJECT NO. BD13C4744

NO.	DATE	BY	DESCRIPTION
2	12/05/14		REV. PER UPDATED D-111 - C.B. - 2015
1	06/04/14		PER WALGREENS COMMENTS / C.B. UPDATES

REVISIONS

GENERAL FLOOR PLAN - FIRST FLOOR

STORE NUMBER 16080

WALGREENS
414 KINGS HIGHWAY
FAIRFIELD, CT 06824

CADD PLOT: A13C4744111
DRAWN BY: JF
DATE: 04/10/2014
REVIEWED: CJA

A-111

12/5/2014, CHUENG, G:\JOBS\13\C4744\WORK\A13C4744111DWG.A-111.

©2014 BL COMPANIES, INC. THESE DRAWINGS SHALL NOT BE UTILIZED BY ANY PERSON, FIRM OR CORPORATION WITHOUT THE SPECIFIC WRITTEN PERMISSION OF BL COMPANIES.

COPYRIGHT © 2014 WALGREEN CO. ALL RIGHTS RESERVED